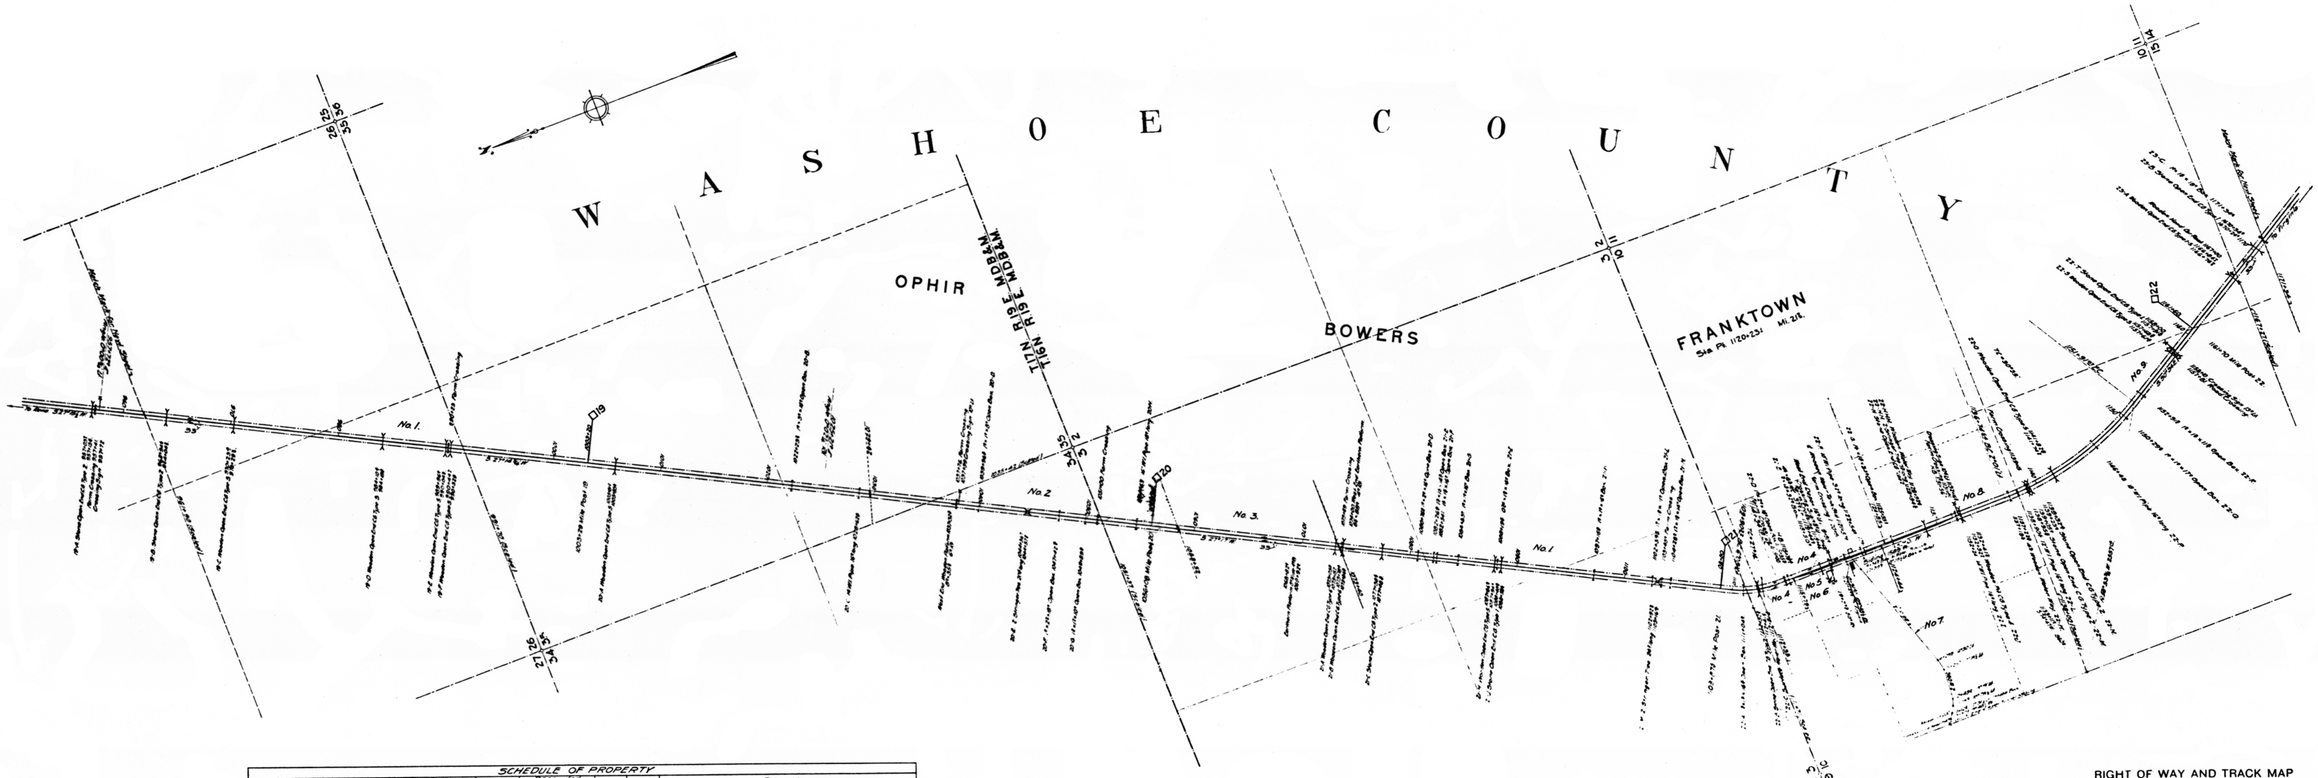
W A S H O E C O U N T Y
OPHIR
BOWERS
FRANKTOWN
Sta. Pt. 11+20+23.1 Mt. 2.1ft.
T17N R19E MDB&M
T16N R19E MDB&M
No. 1.
No. 2
No. 3.
No. 4
No. 5
No. 6
No. 7
No. 8
No. 9
D19
D20
D22
SCHEDULE OF PROPERTY
No. | Grantee | Grantor | Instru | Date | Recorded Book | Recorded Page | Cust No | Acres | Remarks
1 | Board Harbor Co. Com. | F.& T.R.R.Co. | Agreement | June 6, 1872 | 3 | 180 | June 6, 1872 | | 3.60 | County Commissioners Minutes
2 | Nevada County, c. 21-28 | " | Q.C.D. | May 6, 1872 | 4 | 177 | May 6, 1872 | | 2.00
3 | Wm. Allen Bowers | " | " | May 6, 1872 | 4 | 178 | May 6, 1872 | | 1.25
4 | F.& T.R.R. Co. Right of Way | " | " | May 6, 1872 | 4 | 35 | May 11, 1872 | | 1.508
5 | F.& T.R.R. Co. Right of Way | " | " | May 6, 1872 | 4 | 103 | May 6, 1872 | | 2.423
6 | Wm. Cornish | " | " | Nov. 26, 1881 | 18 | 217 | Nov. 26, 1881 | | 2.09
7 | Wm. J. Allen | " | Contract | Feb. 8, 1881 | 5 | 12 | Feb. 8, 1881 | | | Deed for water rail
8 | Elias Greene | " | Q.C.D. | May 6, 1872 | 4 | 20 | May 6, 1872 | | 1.003
9 | Joseph Troy & Wife | " | " | Jan. 6, 1873 | 4 | 209 | Jan. 6, 1873 | | 3.063

RIGHT OF WAY AND TRACK MAP
MAIN LINE
VIRGINIA & TRUCKEE RAILWAY
OPERATED BY
VIRGINIA & TRUCKEE RAILWAY
FROM STATION 96+90 TO STATION 117+34
Scale: 1 Inch = 400 feet
DECEMBER 31st, 1916
OFFICE OF CHIEF ENGINEER
CARSON CITY, NEVADA

V-1.
6.